US 51 IMPROVEMENTS

PROJECT ID: 1175-21-00/70
MANITOWISH - HURLEY
IRON STREET - US 2
US 51
IRON COUNTY

MAP 2 OF 4
PUBLIC INVOLVEMENT MEETING
JULY 2020

Maple St- End Curb & Gutter Section

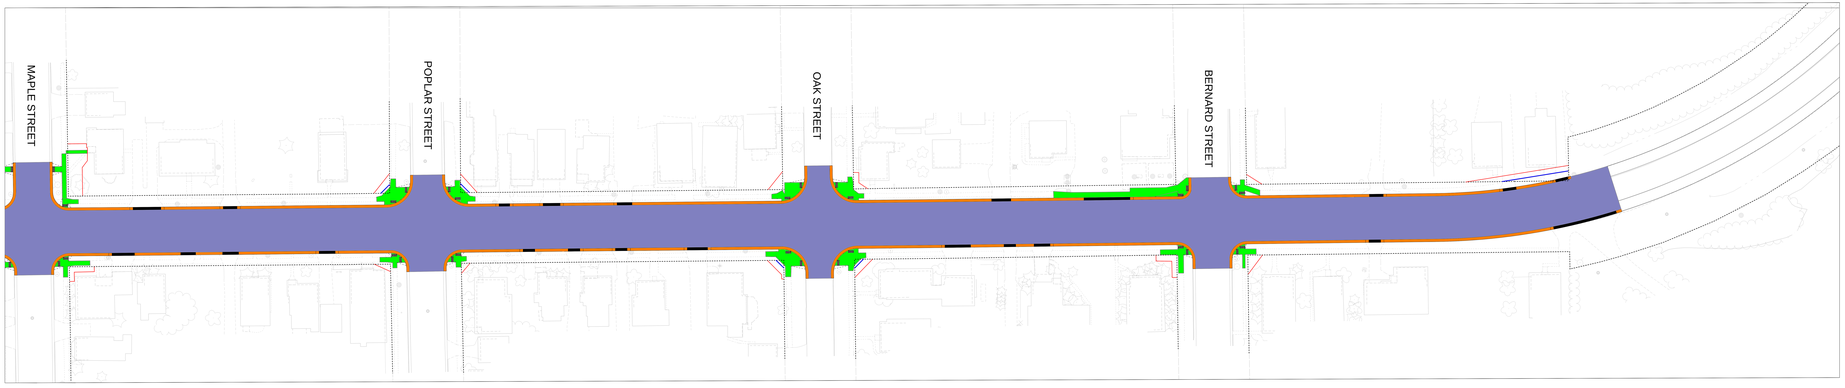

LEGEND

- NEW CURB & GUTTER
- SIDEWALK AND CURB RAMP IMPROVEMENTS
- NEW ASPHALT PAVEMENT
- PROPOSED TEMPORARY EASEMENT
- PROPOSED RIGHT - OF - WAY
- EXISTING RIGHT - OF - WAY