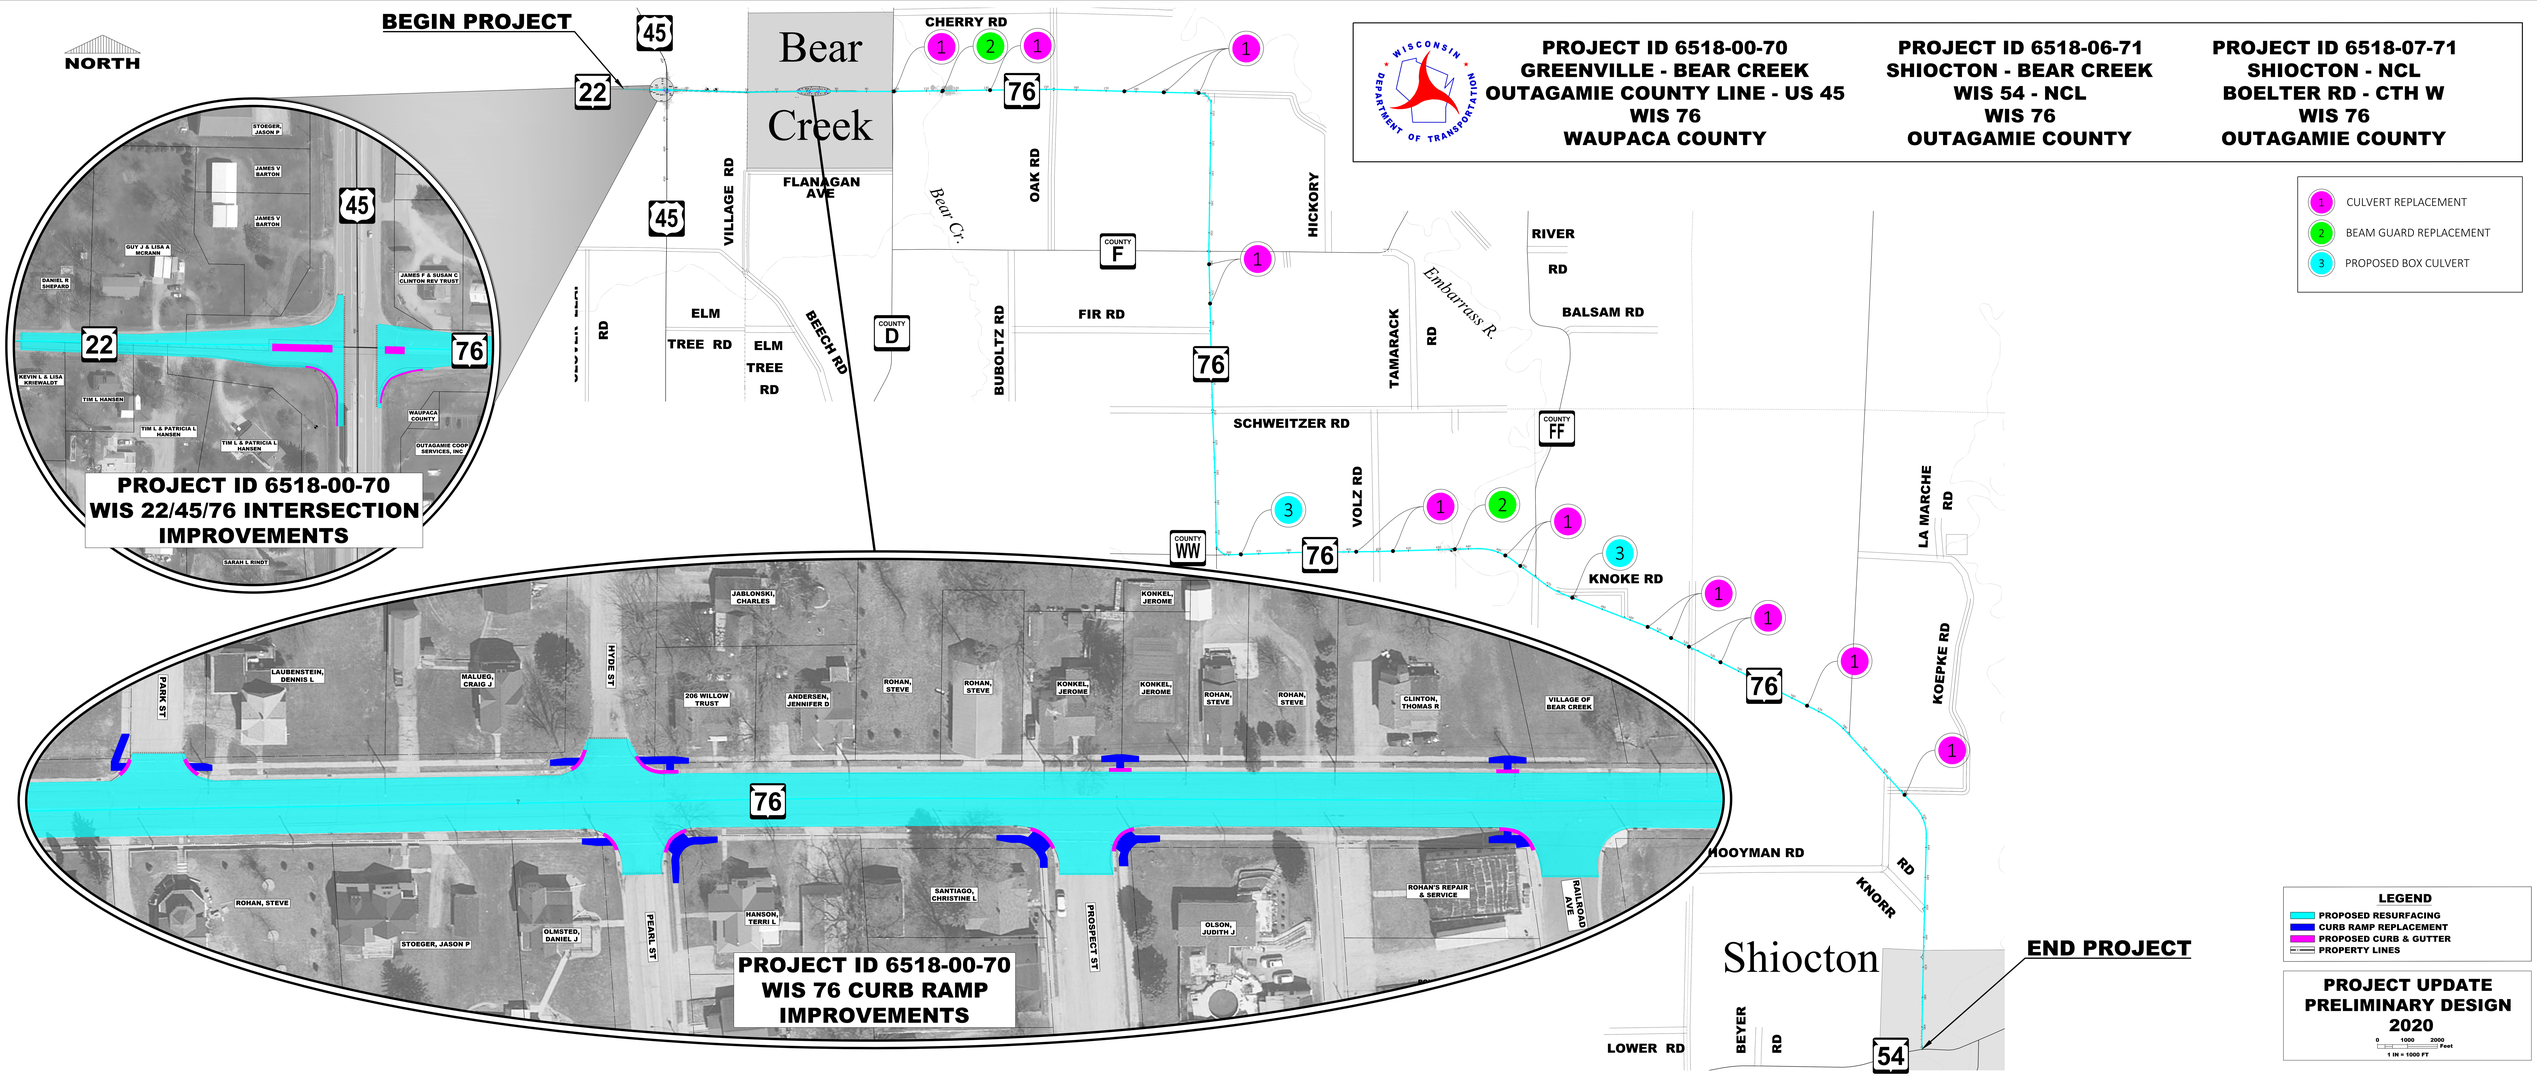
NORTH
BEGIN PROJECT
END PROJECT
PROJECT ID 6518-00-70
GREENVILLE - BEAR CREEK
OUTAGAMIE COUNTY LINE - US 45
WIS 76
WAUPACA COUNTY
PROJECT ID 6518-06-71
SHIOCTON - BEAR CREEK
WIS 54 - NCL
WIS 76
OUTAGAMIE COUNTY
PROJECT ID 6518-07-71
SHIOCTON - NCL
BOELTER RD - CTH W
WIS 76
OUTAGAMIE COUNTY
WISCONSIN DEPARTMENT OF TRANSPORTATION
1 CULVERT REPLACEMENT
2 BEAM GUARD REPLACEMENT
3 PROPOSED BOX CULVERT
Bear Creek
Shiocton
CHERRY RD
FLANAGAN AVE
VILLAGE RD
OAK RD
HICKORY
RIVER RD
BALSAM RD
Bear Cr.
Embarrass R.
ELM TREE RD
BEECH RD
BUBOLTZ RD
FIR RD
TAMARACK RD
SCHWEITZER RD
VOLZ RD
KNOKE RD
LA MARCHE RD
KOEPKE RD
HOOYMAN RD
KNORR RD
LOWER RD
BEYER RD
COUNTY F
COUNTY D
COUNTY FF
COUNTY WW
22
45
76
54
PROJECT ID 6518-00-70
WIS 22/45/76 INTERSECTION IMPROVEMENTS
STOEGER, JASON P
JAMES V BARTON
GUY J & LISA A MCRANN
DANIEL S SHEPARD
JAMES F & SUSAN C CLINTON REV TRUST
KEVIN L & LISA KRIEWALDT
TIM L HANSEN
TIM L & PATRICIA L HANSEN
WAUPACA COUNTY
OUTAGAMIE COOP SERVICES, INC
SARAH L RINDT
PROJECT ID 6518-00-70
WIS 76 CURB RAMP IMPROVEMENTS
PARK ST
LAURENSTEIN, DENNIS L
MALUEG, CRAIG J
HYDE ST
JABLONSKI, CHARLES
206 WILLOW TRUST
ANDERSEN, JENNIFER D
ROHAN, STEVE
KONKEL, JEROME
CLINTON, THOMAS R
VILLAGE OF BEAR CREEK
ROHAN'S REPAIR & SERVICE
RAILROAD AVE
PEARL ST
OLMSTED, DANIEL J
HANSON, TERRI L
SANTIAGO, CHRISTINE L
PROSPECT ST
OLSON, JUDITH J
LEGEND
PROPOSED RESURFACING
CURB RAMP REPLACEMENT
PROPOSED CURB & GUTTER
PROPERTY LINES
PROJECT UPDATE
PRELIMINARY DESIGN
2020
0 1000 2000 Feet
1 IN = 1000 FT