PUBLIC INFORMATIONAL MEETING
STH 13
THOMPSON CREEK - WASHINGTON AVENUE
10-07-21

LEGEND
- EXISTING TOPOGRAPHY
- PROPOSED IMPROVEMENTS
- EXISTING RIGHT-OF-WAY
- PROPERTY LINES
- PROPOSED RIGHT-OF-WAY
- TEMPORARY LIMITED EASEMENT
- GRASS AREA
- CONCRETE SIDEWALK 4-INCH
- CONCRETE DRIVEWAY 6-INCH
- ASPHALTIC SURFACE

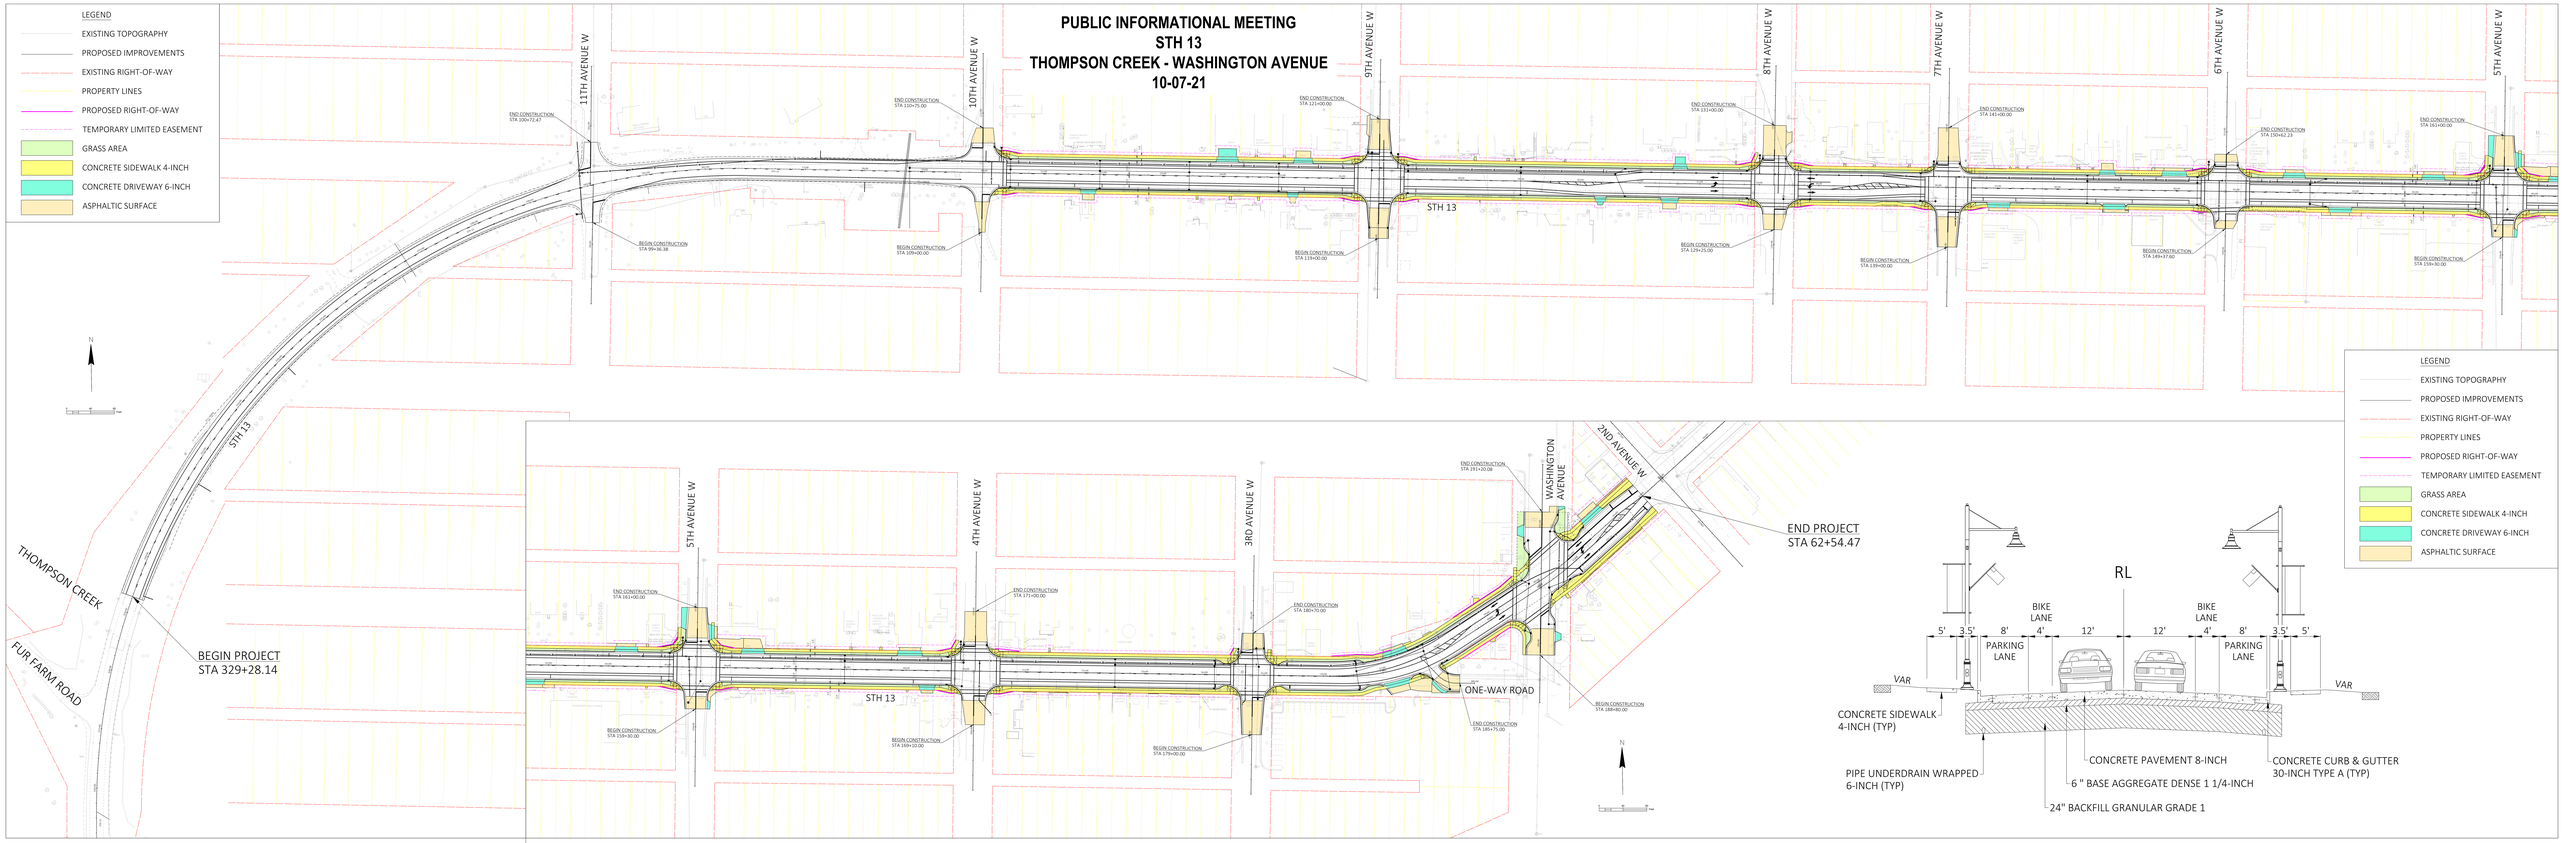

LEGEND
- EXISTING TOPOGRAPHY
- PROPOSED IMPROVEMENTS
- EXISTING RIGHT-OF-WAY
- PROPERTY LINES
- PROPOSED RIGHT-OF-WAY
- TEMPORARY LIMITED EASEMENT
- GRASS AREA
- CONCRETE SIDEWALK 4-INCH
- CONCRETE DRIVEWAY 6-INCH
- ASPHALTIC SURFACE