2

DETAIL OF DITCH REPAIR
SECTION VIEW

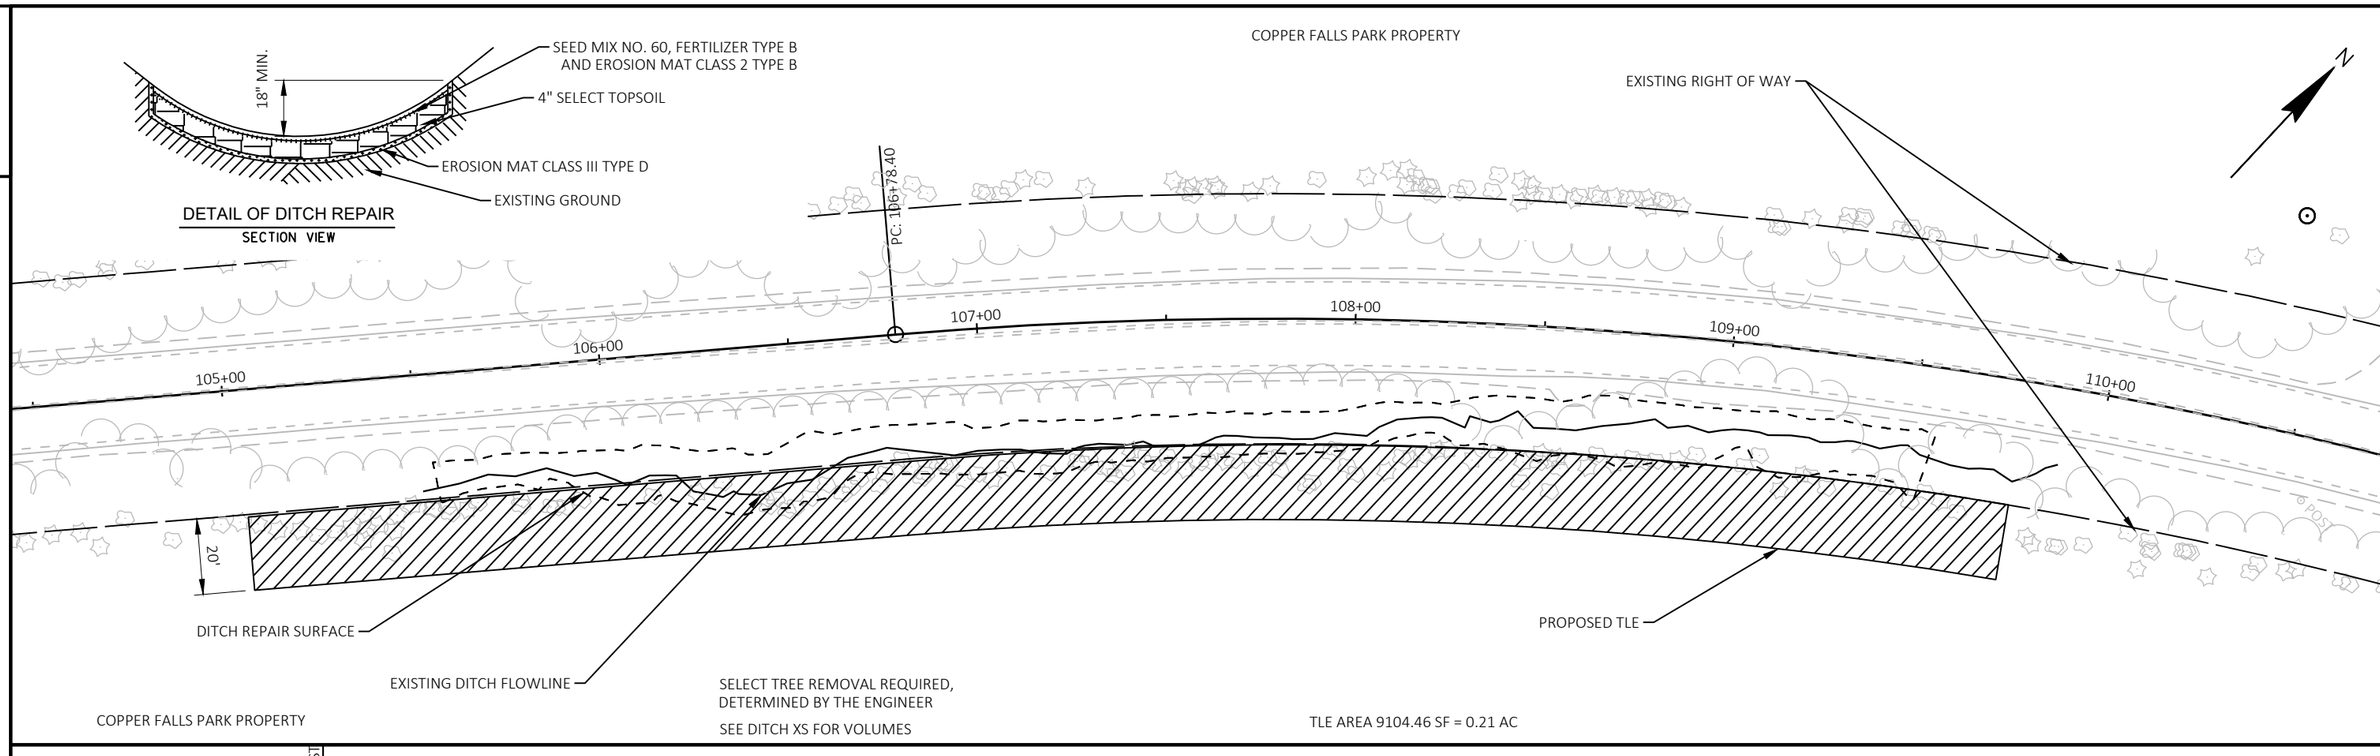

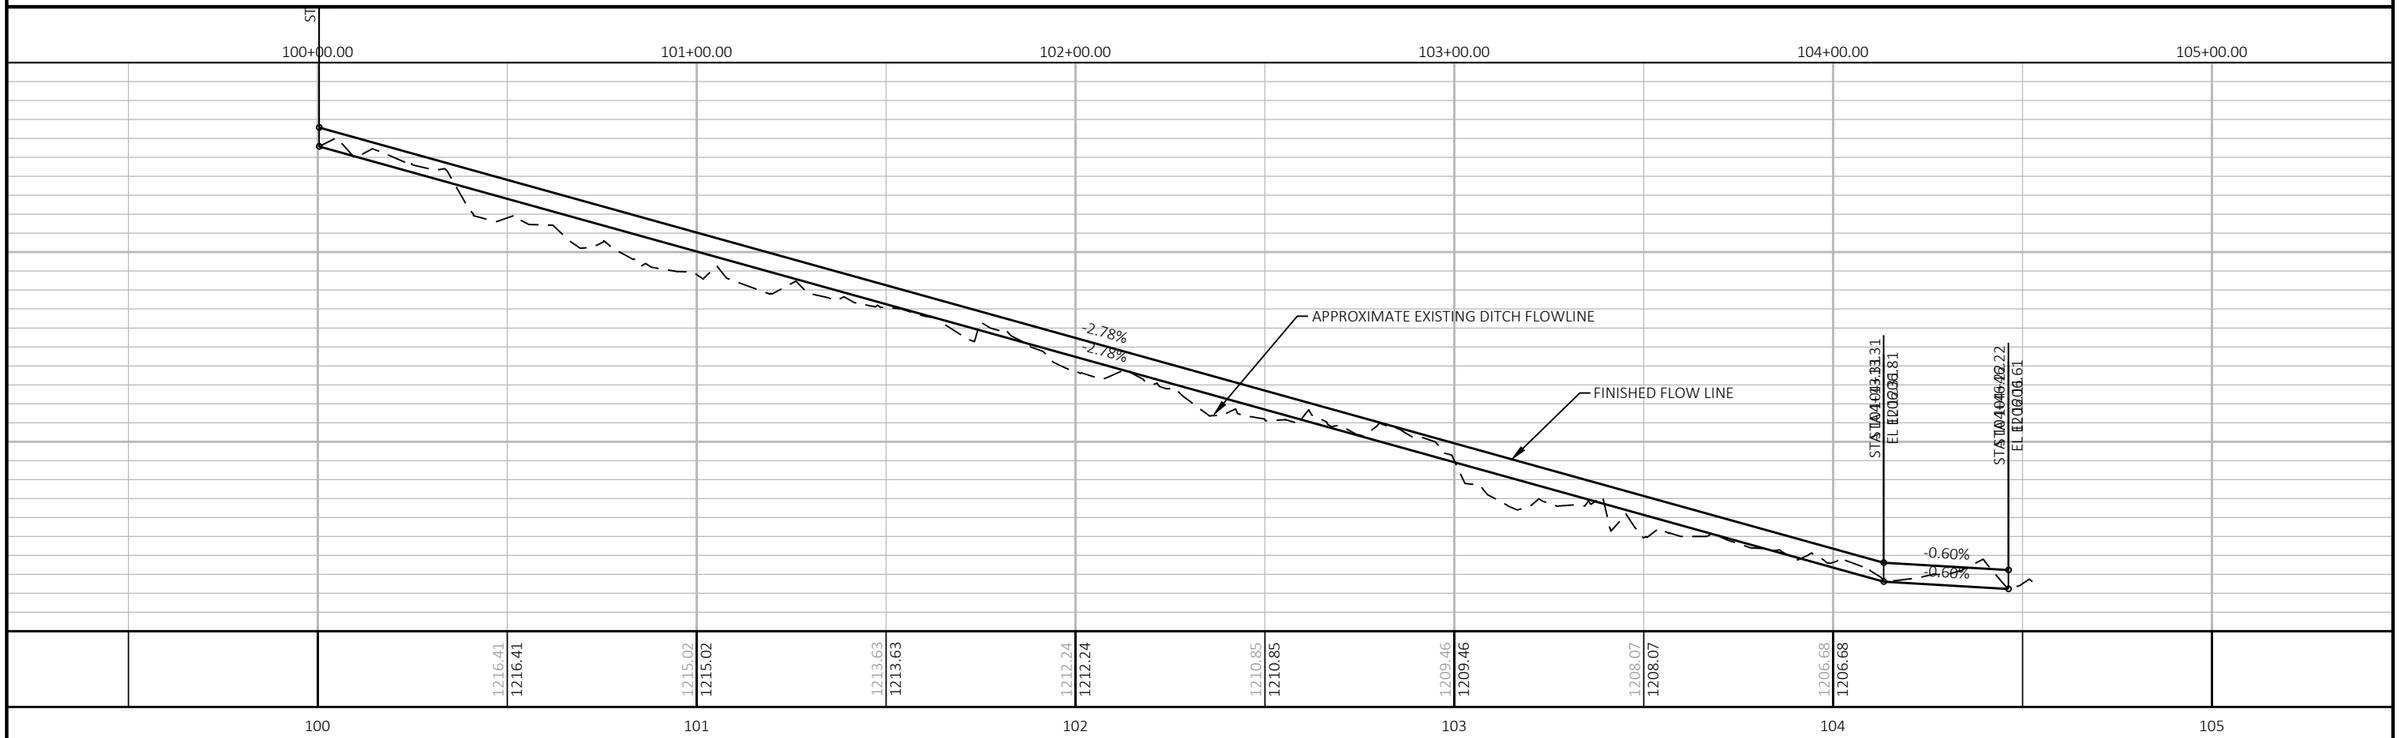

PROJECT NO: 9925-00-71	HWY: WIS 169	COUNTY: ASHLAND	DITCH REPAIR PLAN PROFILE	SHEET	E

FILE NAME : C:\CIVIL 3D PROJECTS\99250000\SHEETSPLAN\99250070_PP_DTCH.DWG
LAYOUT NAME - Ditch PP
PLOT DATE : 11/22/2022 12:56 PM PLOT BY : PEARSON, MICHAEL R PLOT NAME : PLOT SCALE : 1 IN:40 FT