2

WIS 64 DETOUR

WORK ZONE

DETOUR

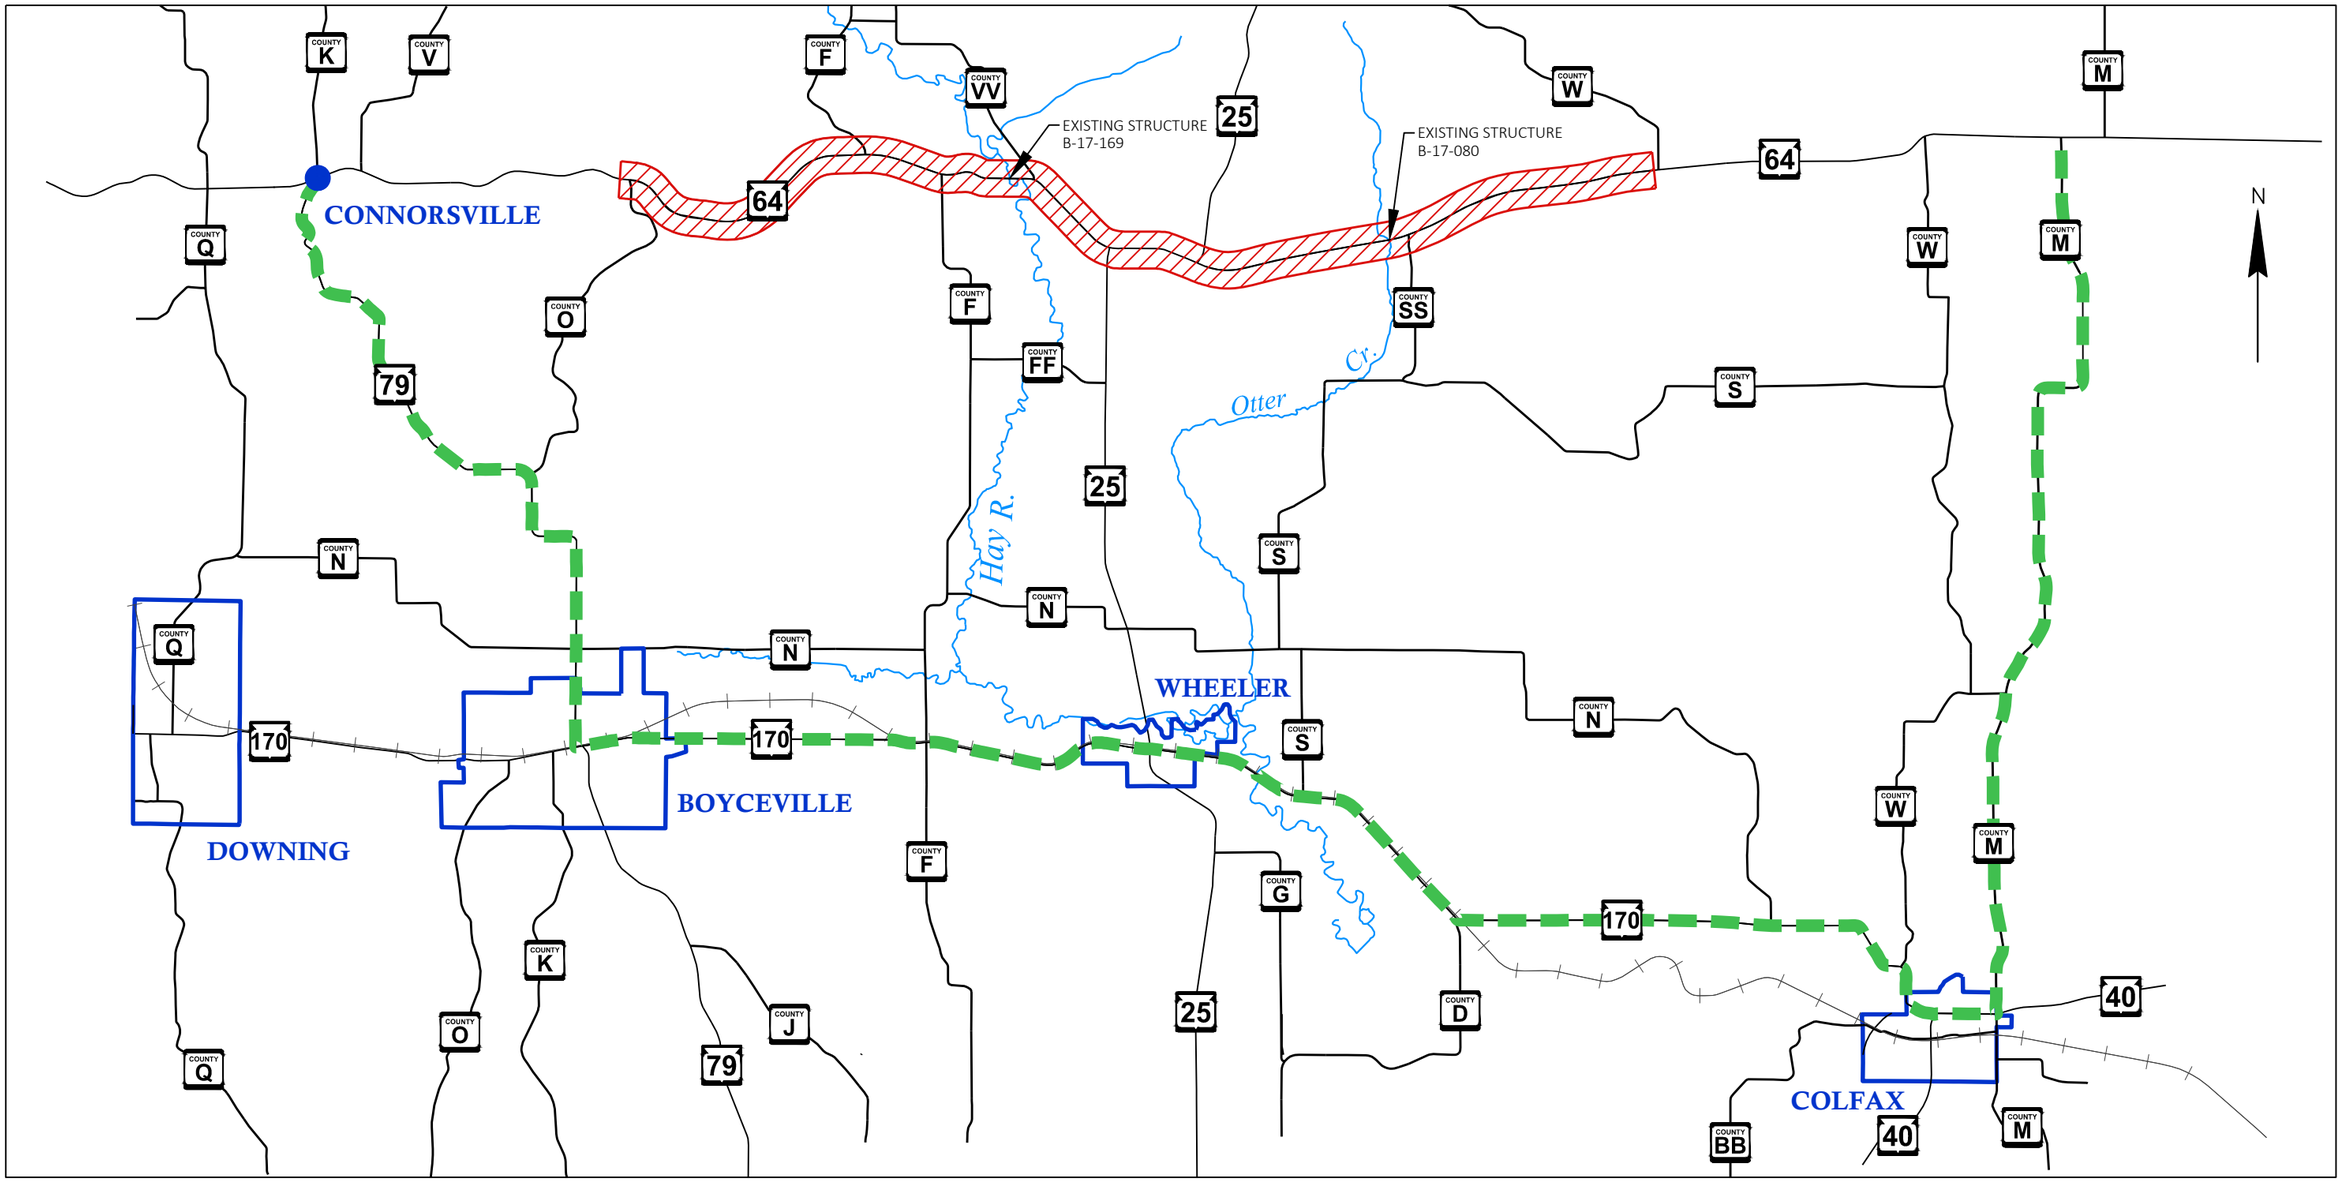

PROJECT NO: 8110-01-02	HWY: WIS 64	COUNTY: DUNN	TRAFFIC CONTROL - DETOUR OVERVIEW	SHEET	E

FILE NAME : X:\PROJECTS\DUNN\210040MW - 8110-01-02 STH 64\PUBLICINVOLVE\PIM\DETOUR DISPLAY.DWG
LAYOUT NAME - Detour Overview

PLOT DATE : 11/30/2021 2:52 PM PLOT BY : MATT SOLIN PLOT NAME : PLOT SCALE : 1 IN:2 MI

WISDOT/CADDS SHEET 42