WIS 190 (CAPITOL DRIVE)

PROJECT I.D. 2025-03-03

BROOKFIELD RD TO 124TH ST

WAUKESHA AND MILWAUKEE COUNTIES

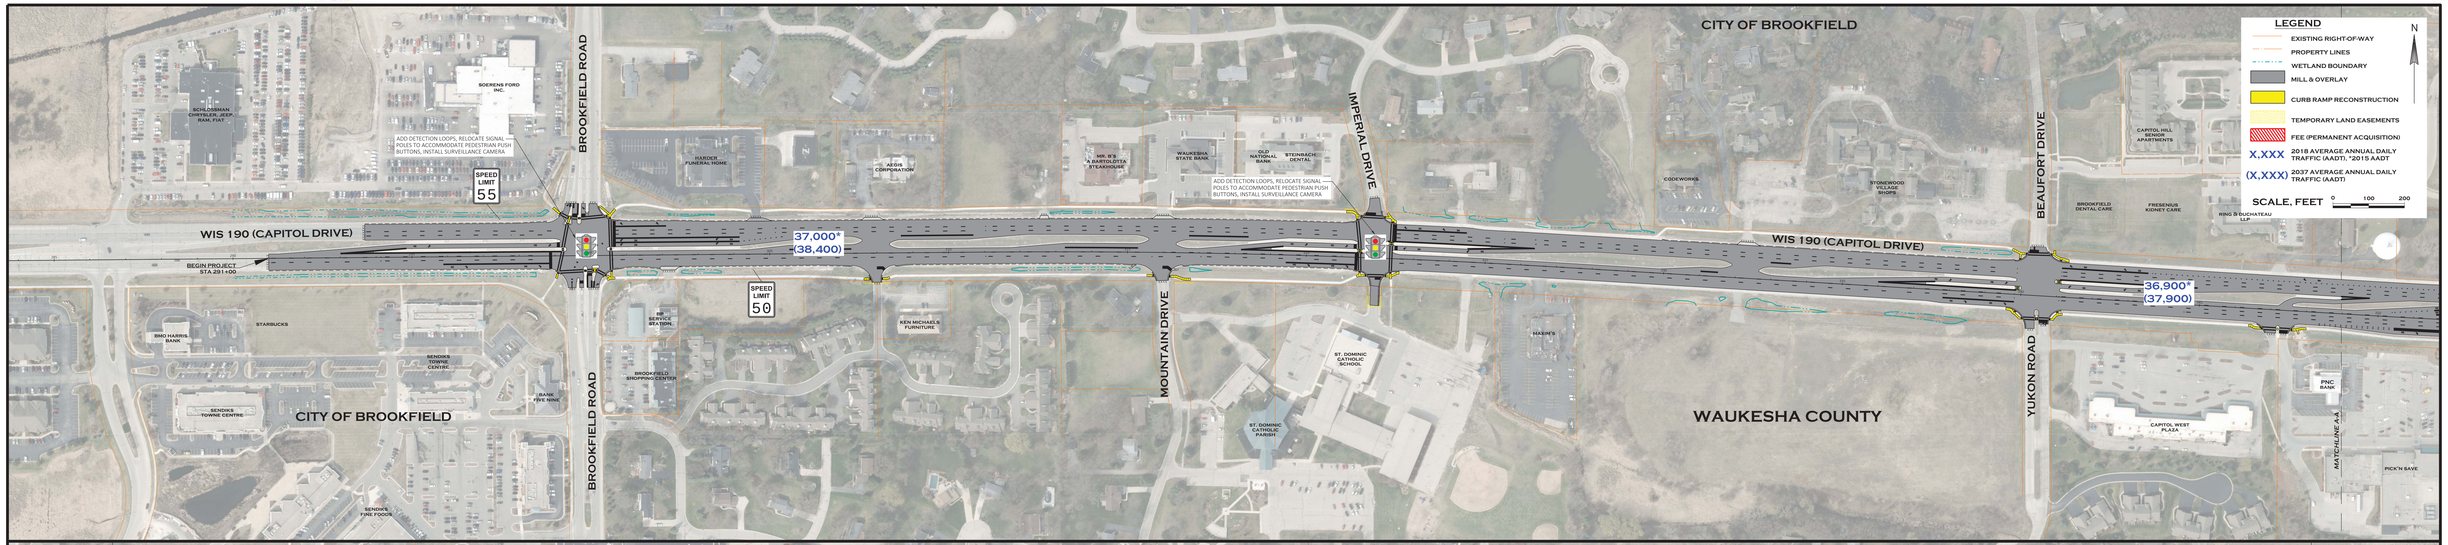

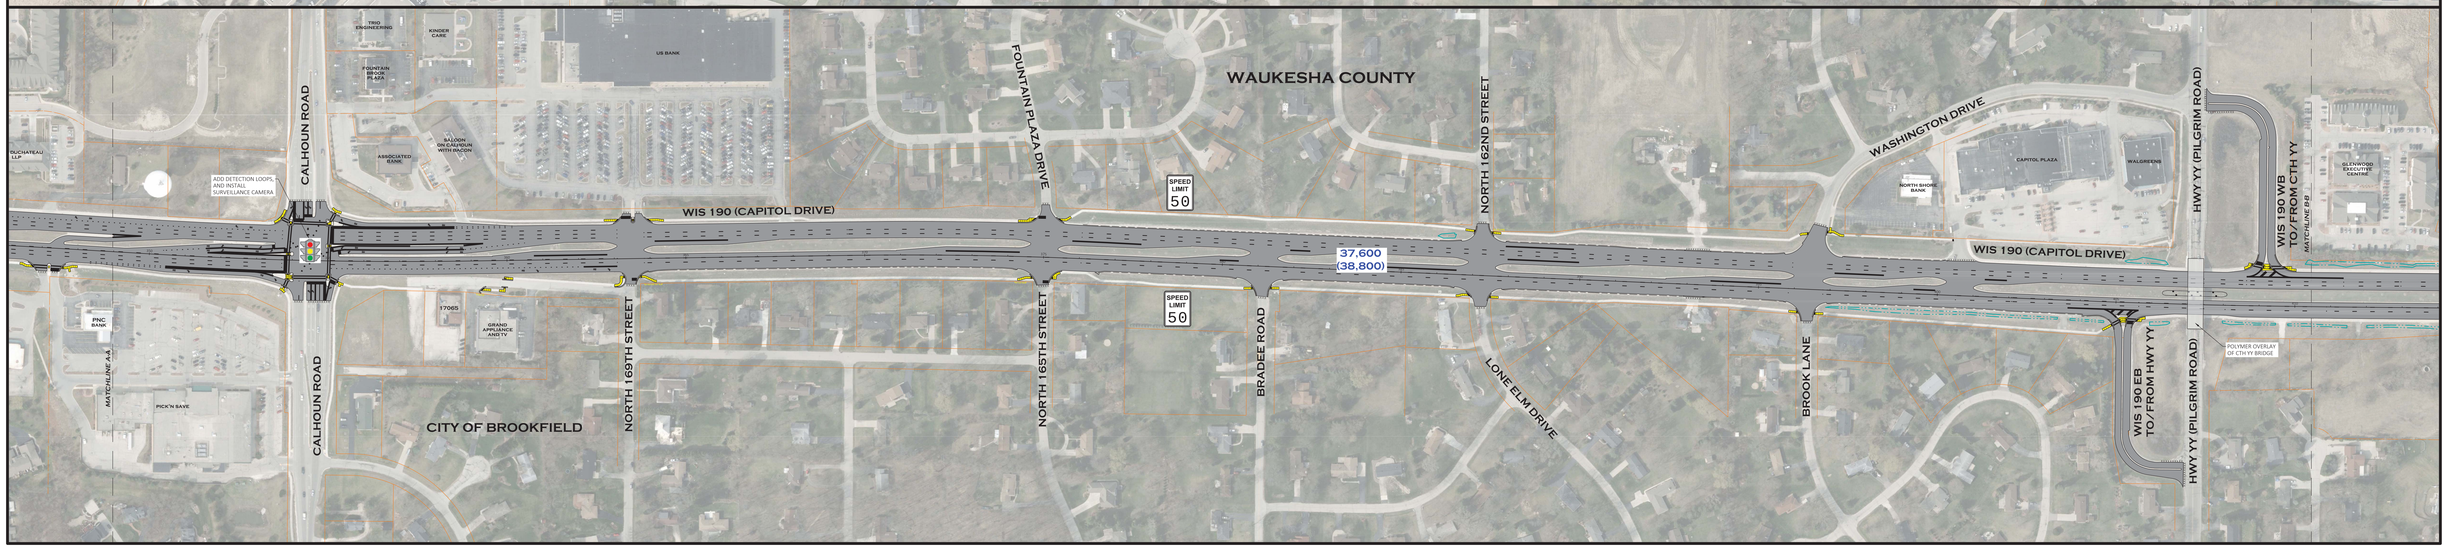

SHEET 1 OF 2

PLOTTED ON March 30, 2021
X:\ML\2020\20200190\DESIGN\TRANSPORTATION\SHEETSOTHER\PIM#1_WISDOT WEBSITE\PIM_ROLLPLOT_190.DWG