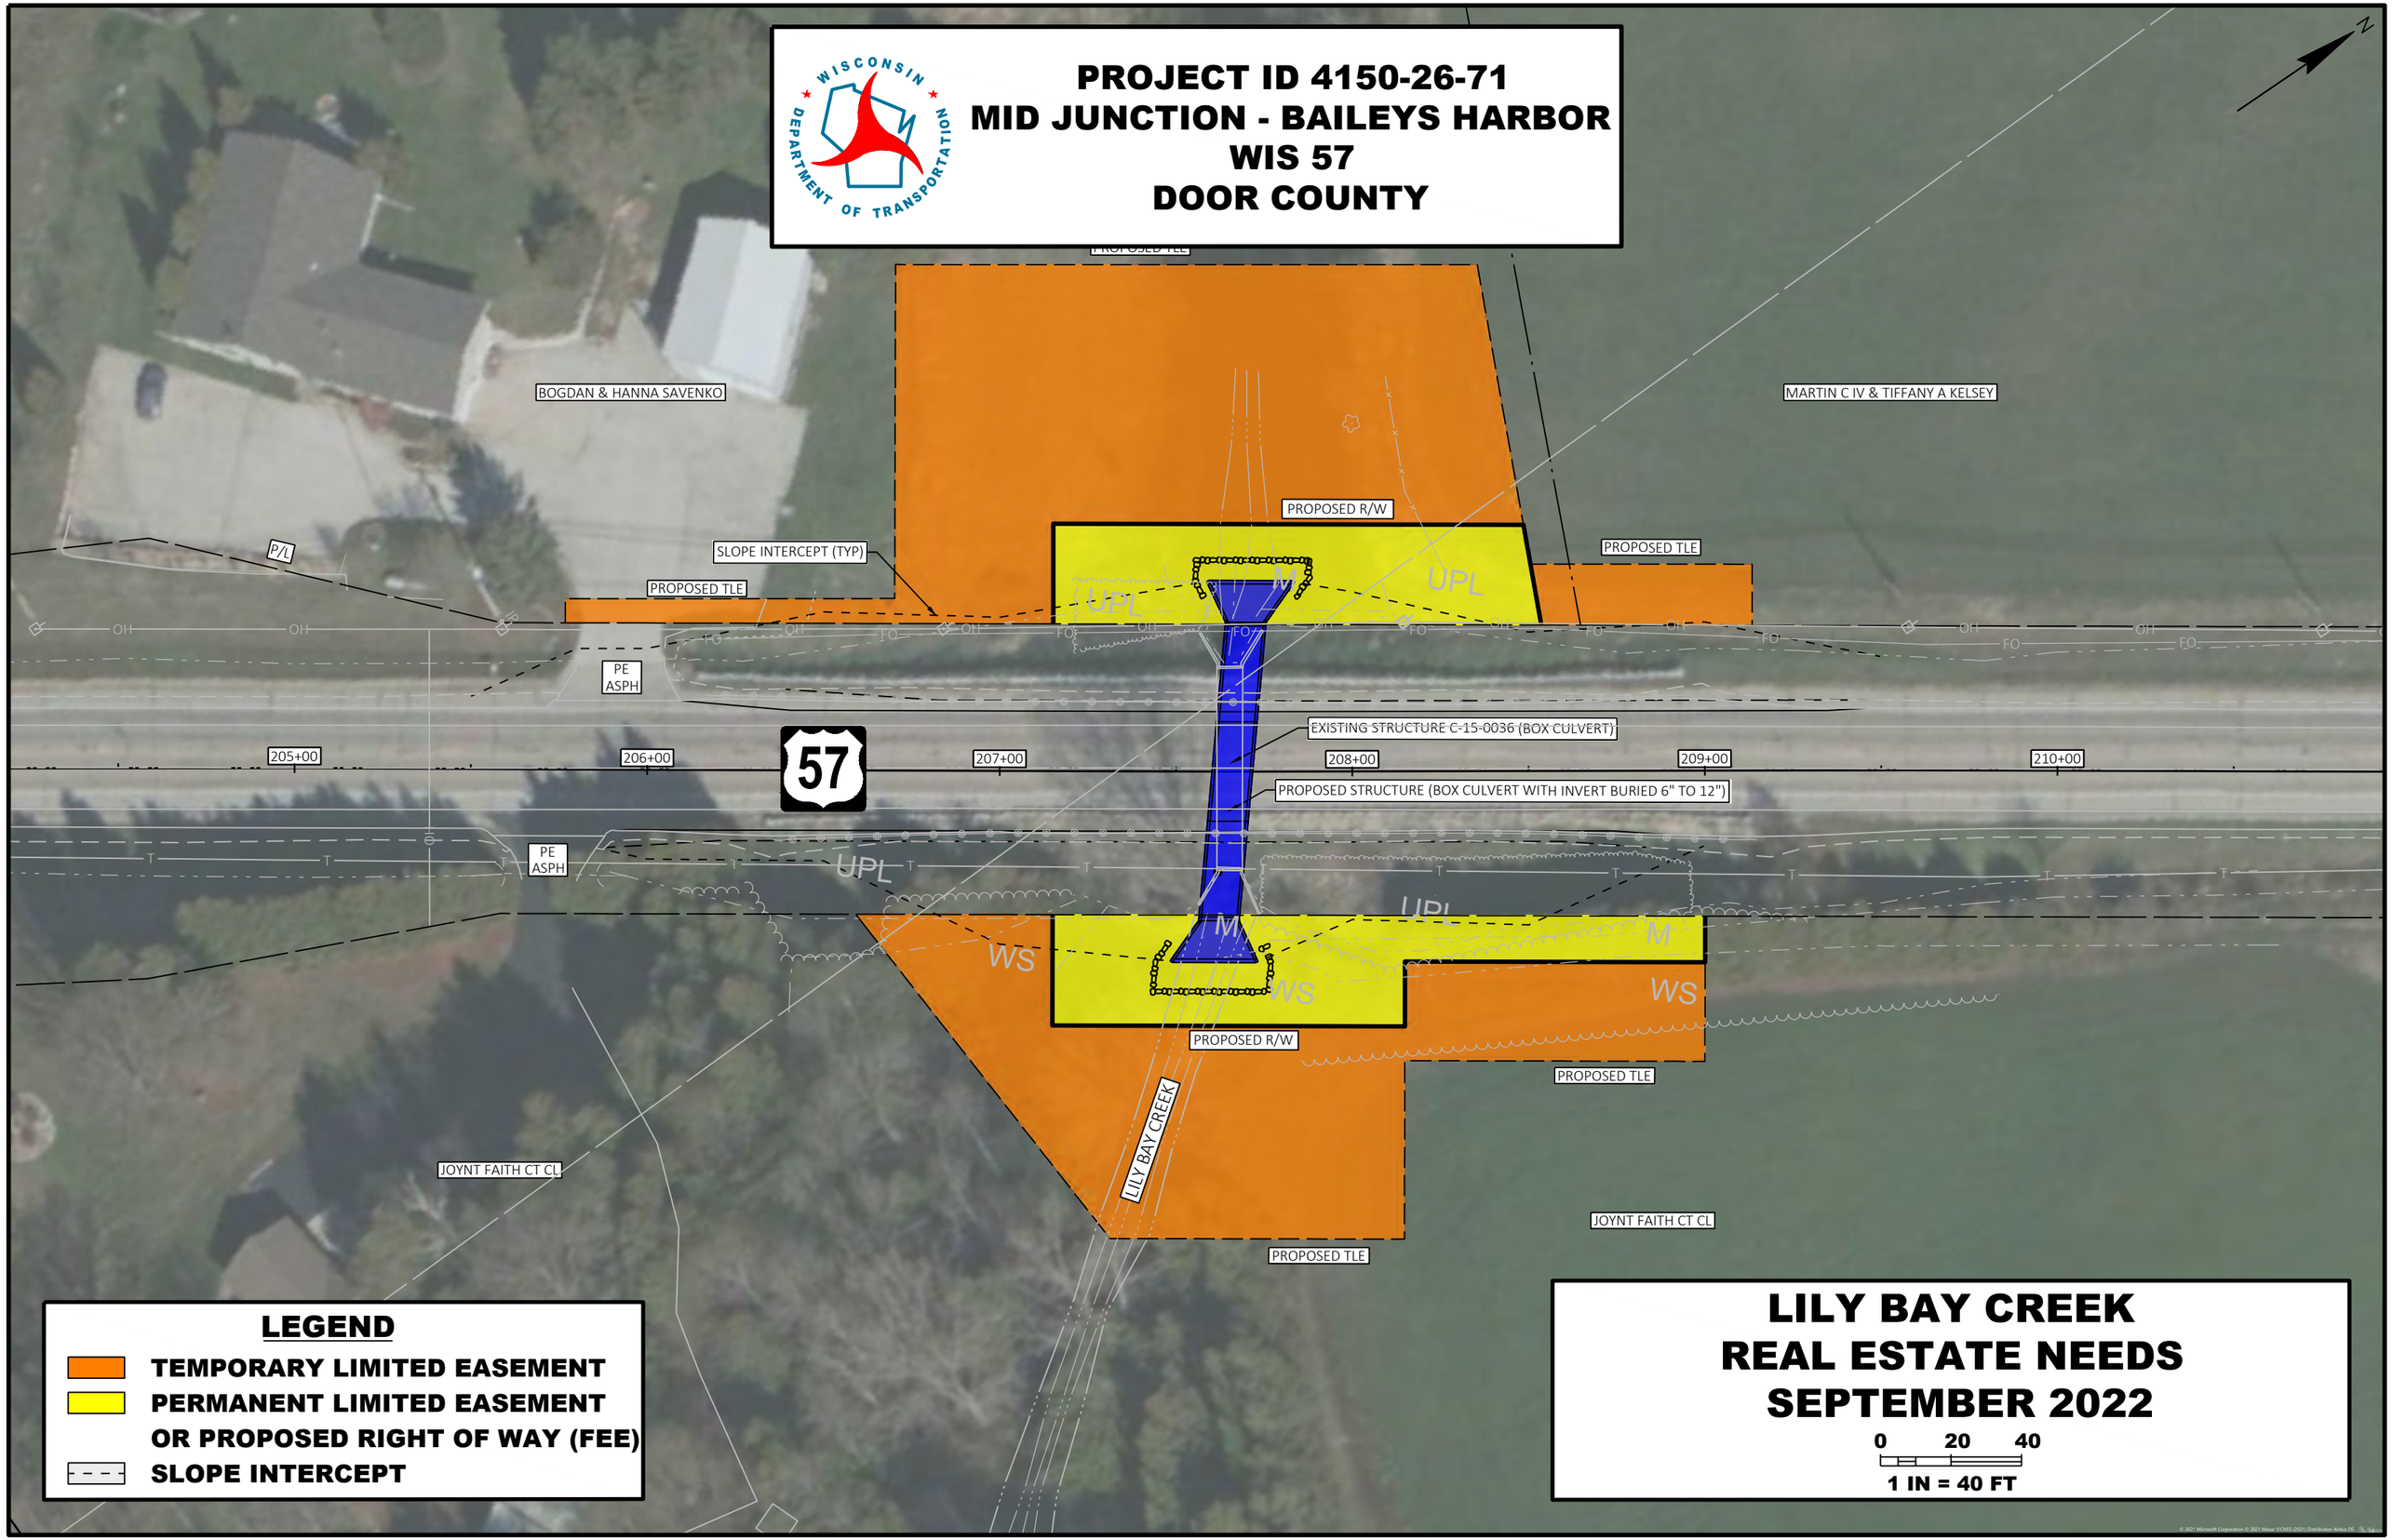PROJECT ID 4150-26-71
MID JUNCTION - BAILEYS HARBOR
WIS 57
DOOR COUNTY