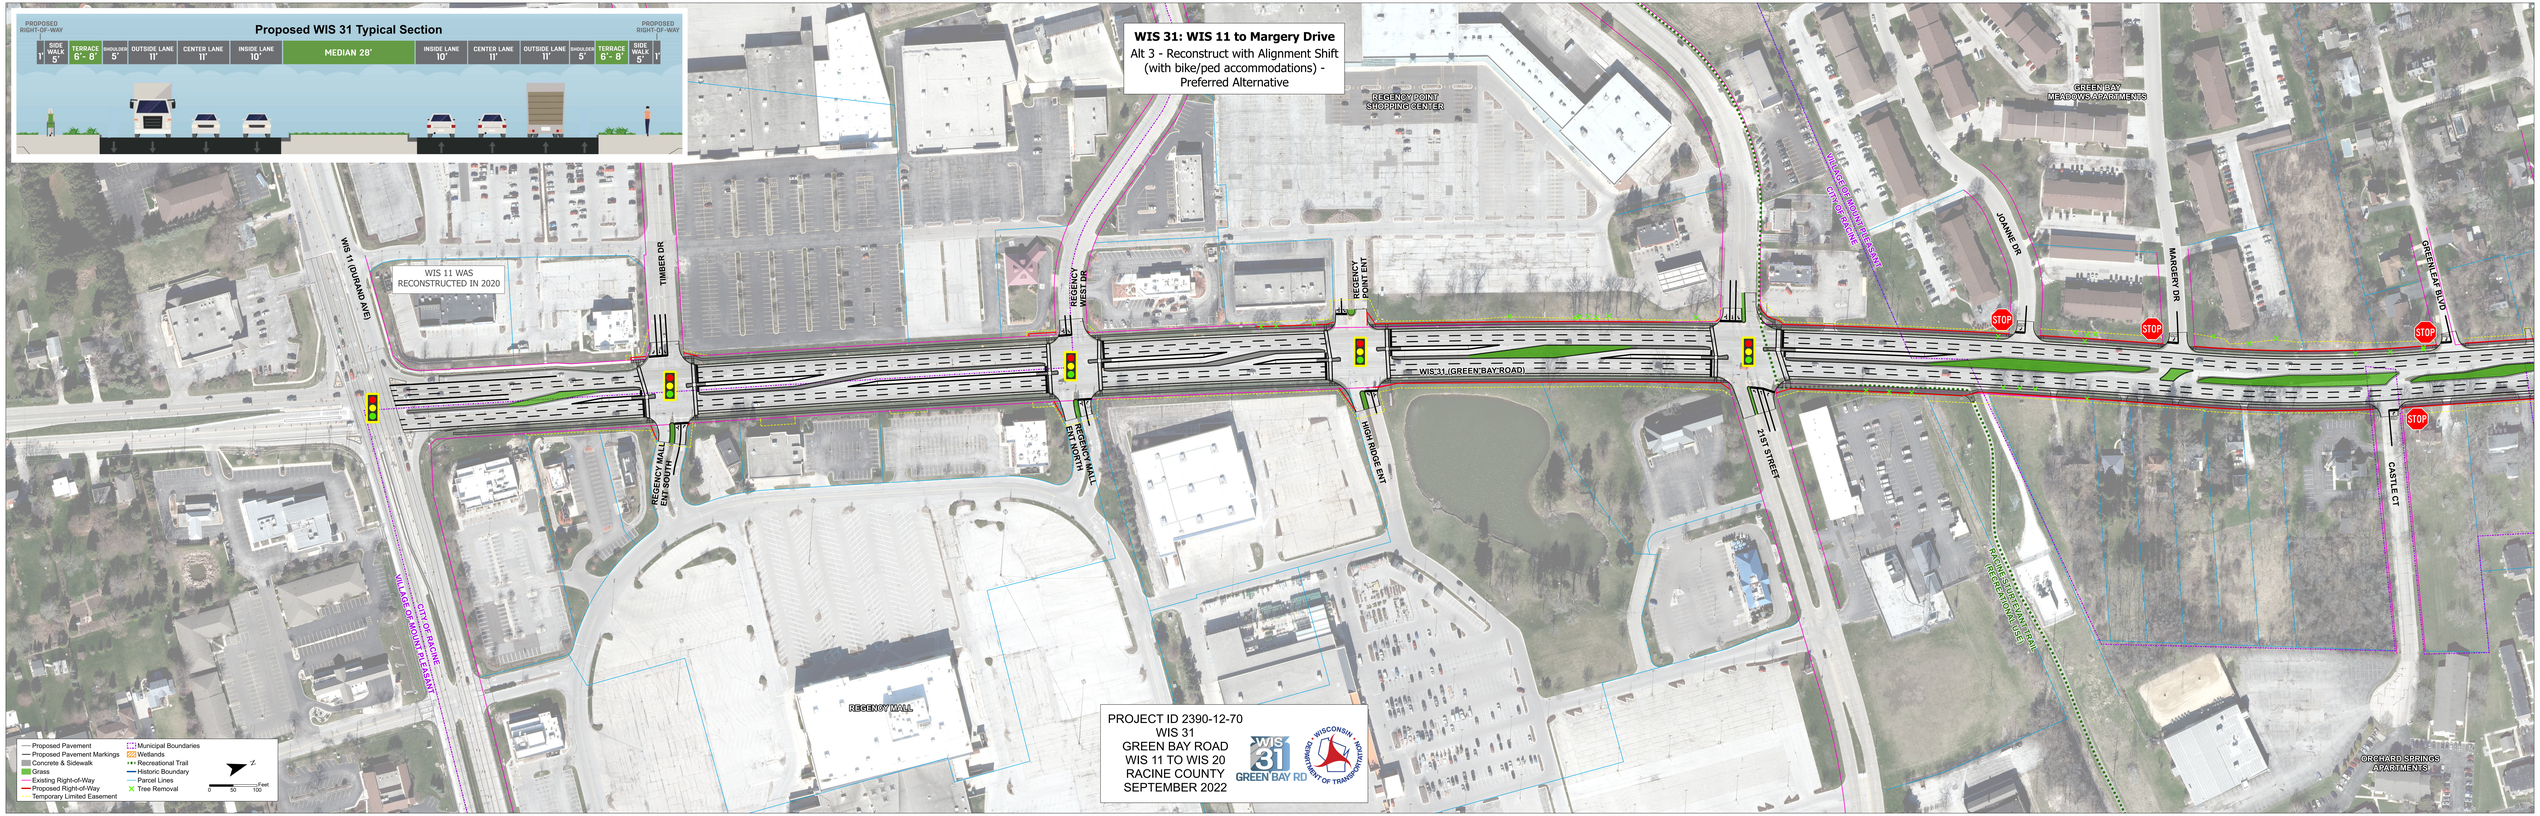
Proposed WIS 31 Typical Section
PROPOSED RIGHT-OF-WAY
SIDE WALK 5'
TERRACE 6' - 8'
SHOULDER 5'
OUTSIDE LANE 11'
CENTER LANE 11'
INSIDE LANE 10'
MEDIAN 28'
INSIDE LANE 10'
CENTER LANE 11'
OUTSIDE LANE 11'
SHOULDER 5'
TERRACE 6' - 8'
SIDE WALK 5'
PROPOSED RIGHT-OF-WAY
WIS 31: WIS 11 to Margery Drive
Alt 3 - Reconstruct with Alignment Shift (with bike/ped accommodations) - Preferred Alternative
WIS 11 WAS RECONSTRUCTED IN 2020
WIS 11 (DURAND AVE)
TIMBER DR
REGENCY WEST DR
REGENCY PARK ENT
REGENCY POINT SHOPPING CENTER
WIS 31 (GREEN BAY ROAD)
GREEN BAY MEADOWS APARTMENTS
JOANNE DR
MARGERY DR
GREENLEAF BLVD
CASTLE CT
21ST STREET
HIGH RIDGE ENT
REGENCY MALL ENT NORTH
REGENCY MALL ENT SOUTH
REGENCY MALL
VILLAGE OF MOUNT PLEASANT
CITY OF RACINE
ORCHARD SPRINGS APARTMENTS
STOP
PROJECT ID 2390-12-70
WIS 31
GREEN BAY ROAD
WIS 11 TO WIS 20
RACINE COUNTY
SEPTEMBER 2022
WIS 31 GREEN BAY RD
WISCONSIN DEPARTMENT OF TRANSPORTATION
Proposed Pavement
Proposed Pavement Markings
Concrete & Sidewalk
Grass
Existing Right-of-Way
Proposed Right-of-Way
Temporary Limited Easement
Municipal Boundaries
Wetlands
Recreational Trail
Historic Boundary
Parcel Lines
Tree Removal
N
Feet
0 50 100